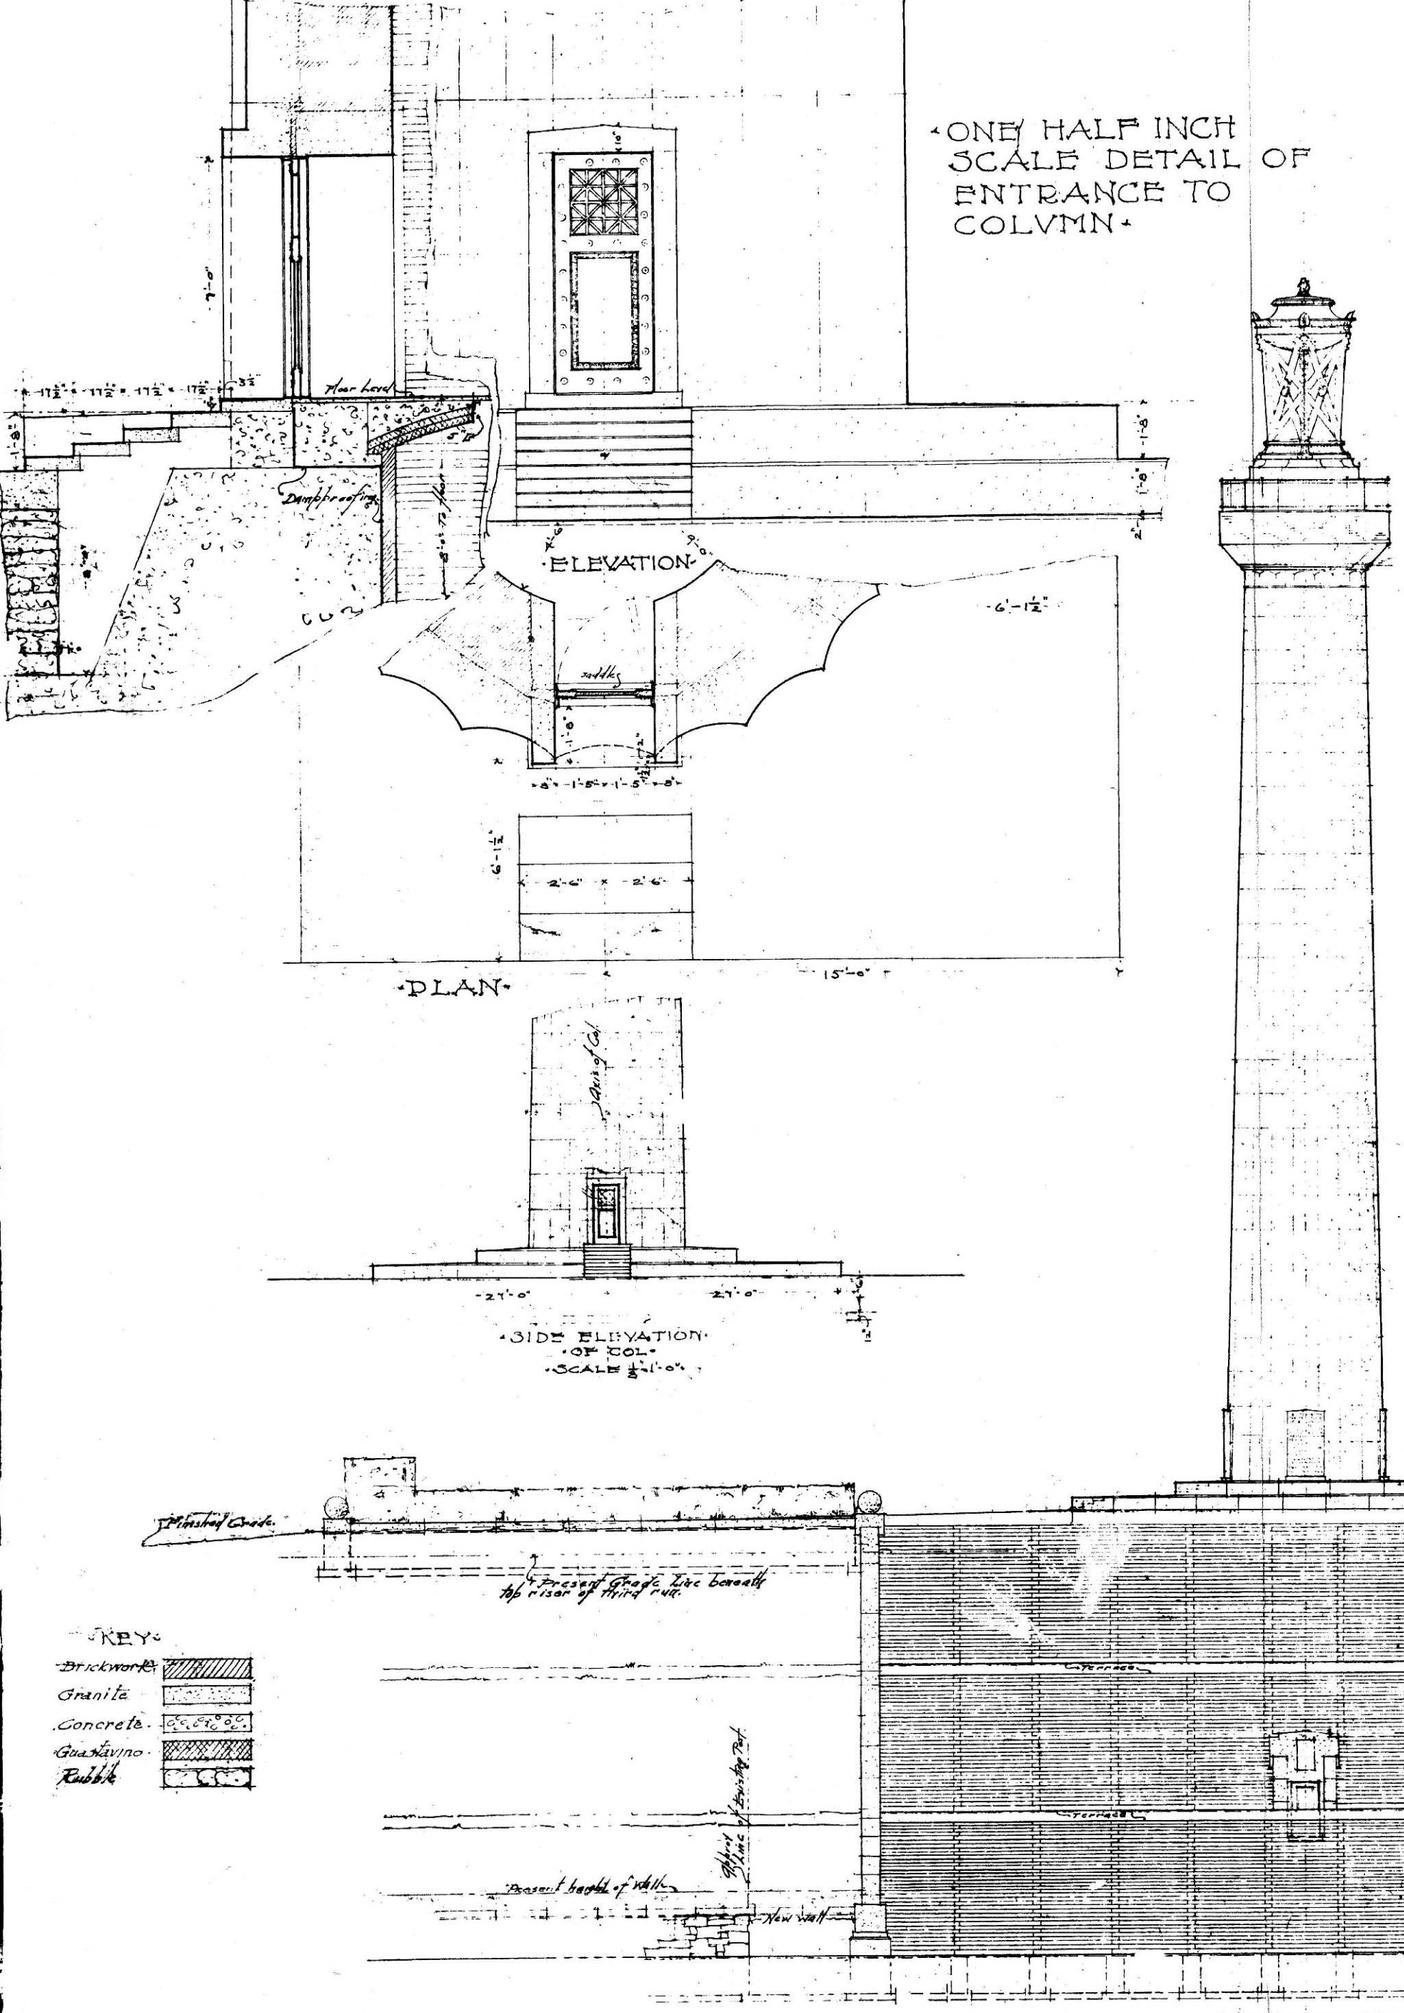

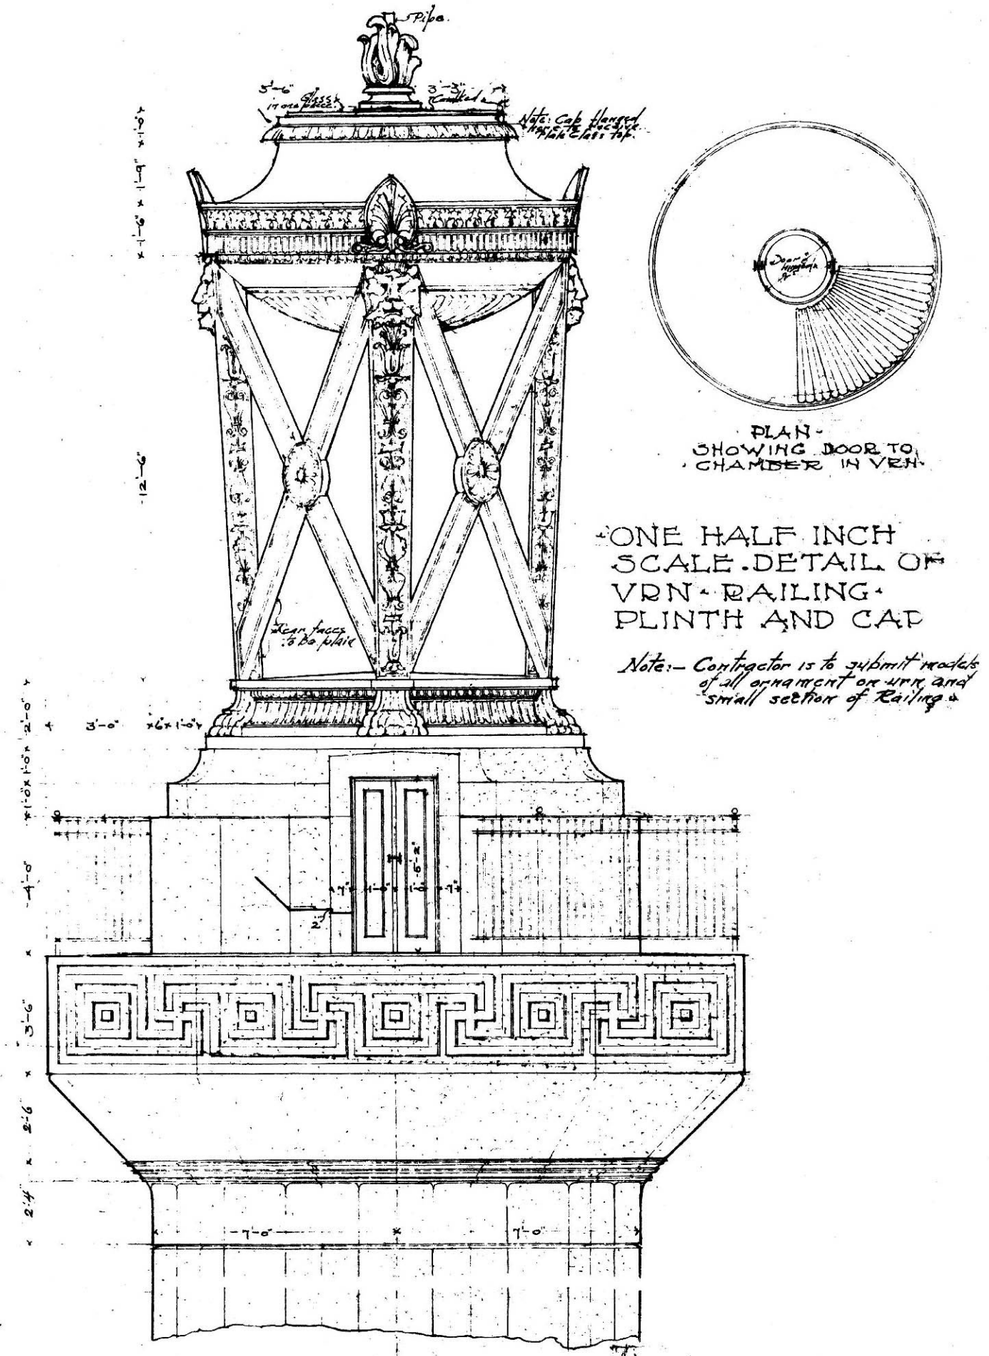

SCALE OF ELEVATION
1/8" = 1'-0"

Drawing No. 3
Made by H.R.H.
Nov. 14th 1905.

MONUMENT TO PRISON SHIP MARTYRS
FORT GREENE PARK · BROOKLYN

McKIM, MEAD AND WHITE · ARTS.
160 FIFTH AVE. NEW YORK