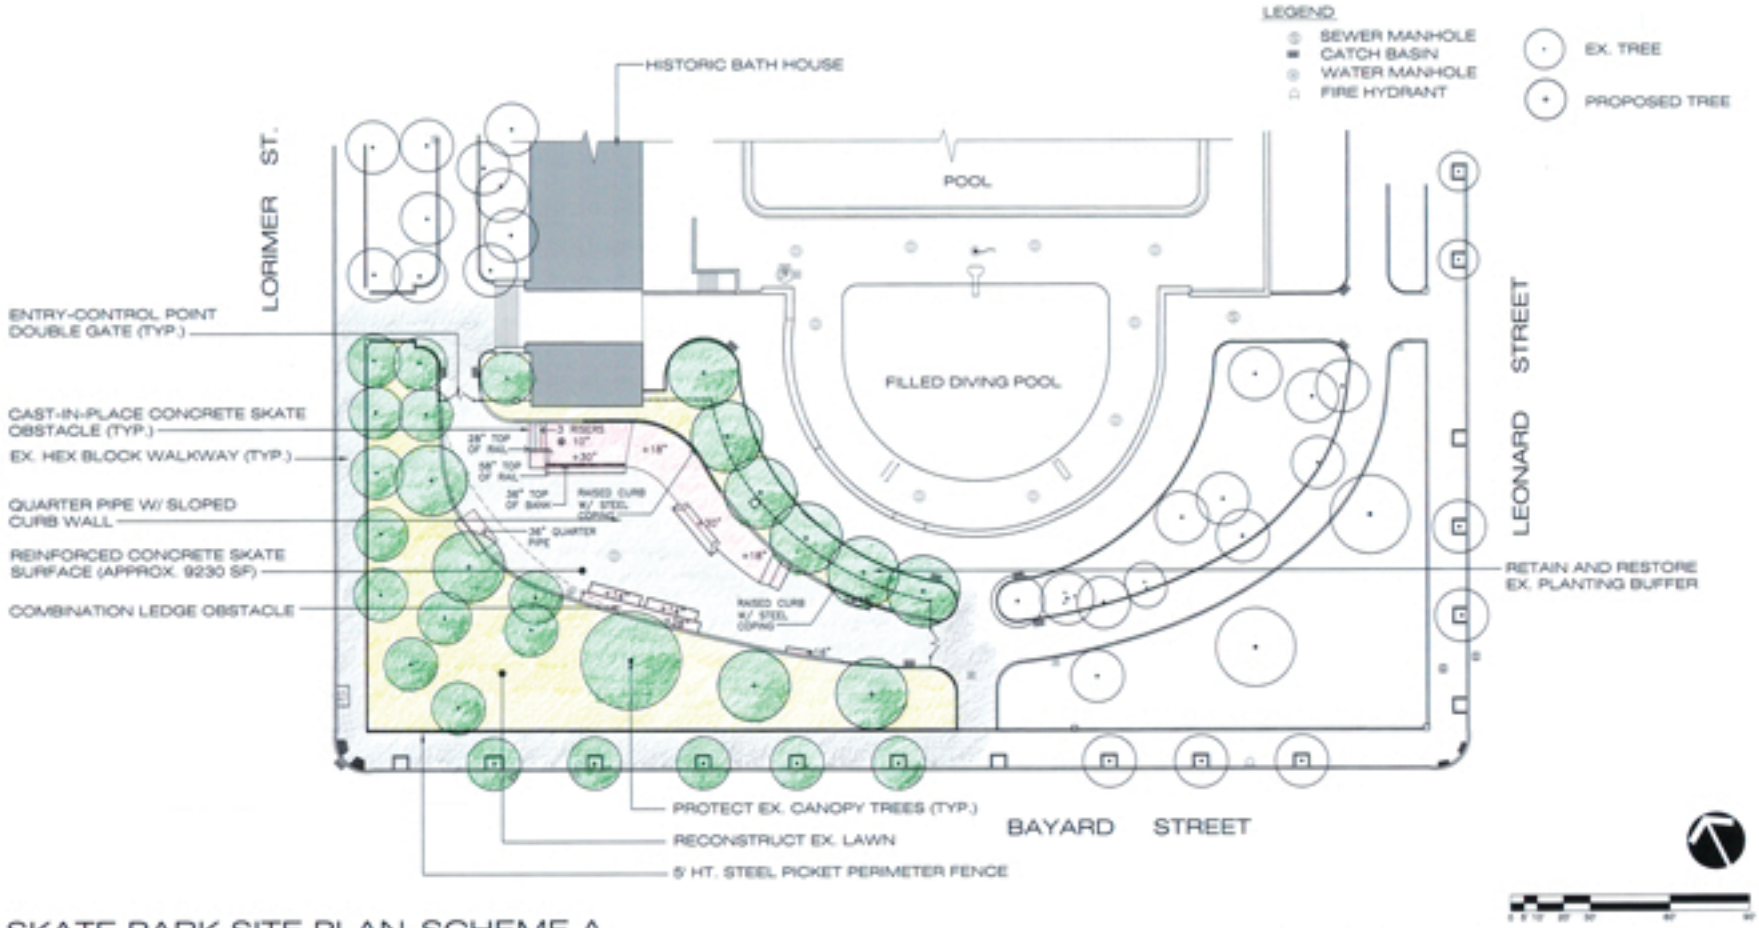

SKATE PARK SITE PLAN-SCHEME A

SCALE: 1" = 30'-0"

PERSPECTIVE VIEW LOOKING EAST

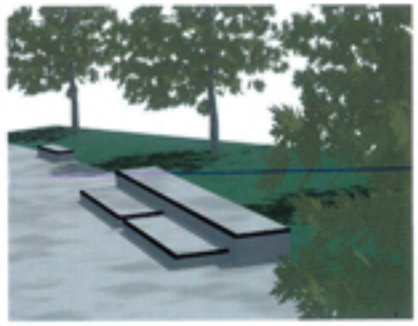

COMBINATION LEDGE OBSTACLE

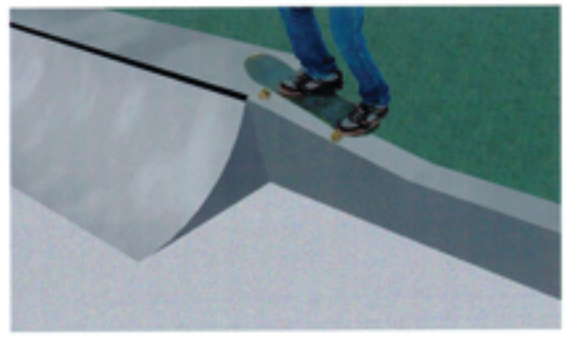

QUARTER PIPE W/ SLOPED CURB WALL

City of New York
Parks & Recreation
Olmsted Center
Flushing Meadows Corona Park
Flushing, New York 11368

The Construction of a Skate Park, Bounded by
Lorimer, Leonard & Bayard Streets and
Manhattan Avenue, in McCarren Park, Brooklyn

GRINDLINE
4819 14TH AVENUE NW
SEATTLE, WA 98105
206.932.8414
www.GRINDLINE.COM

ABEL BAINNSON BUTZ
a Limited Liability Partnership
Landscape Architects Site Planners
80 Eighth Avenue, New York, NY 10011
(212) 206-0630