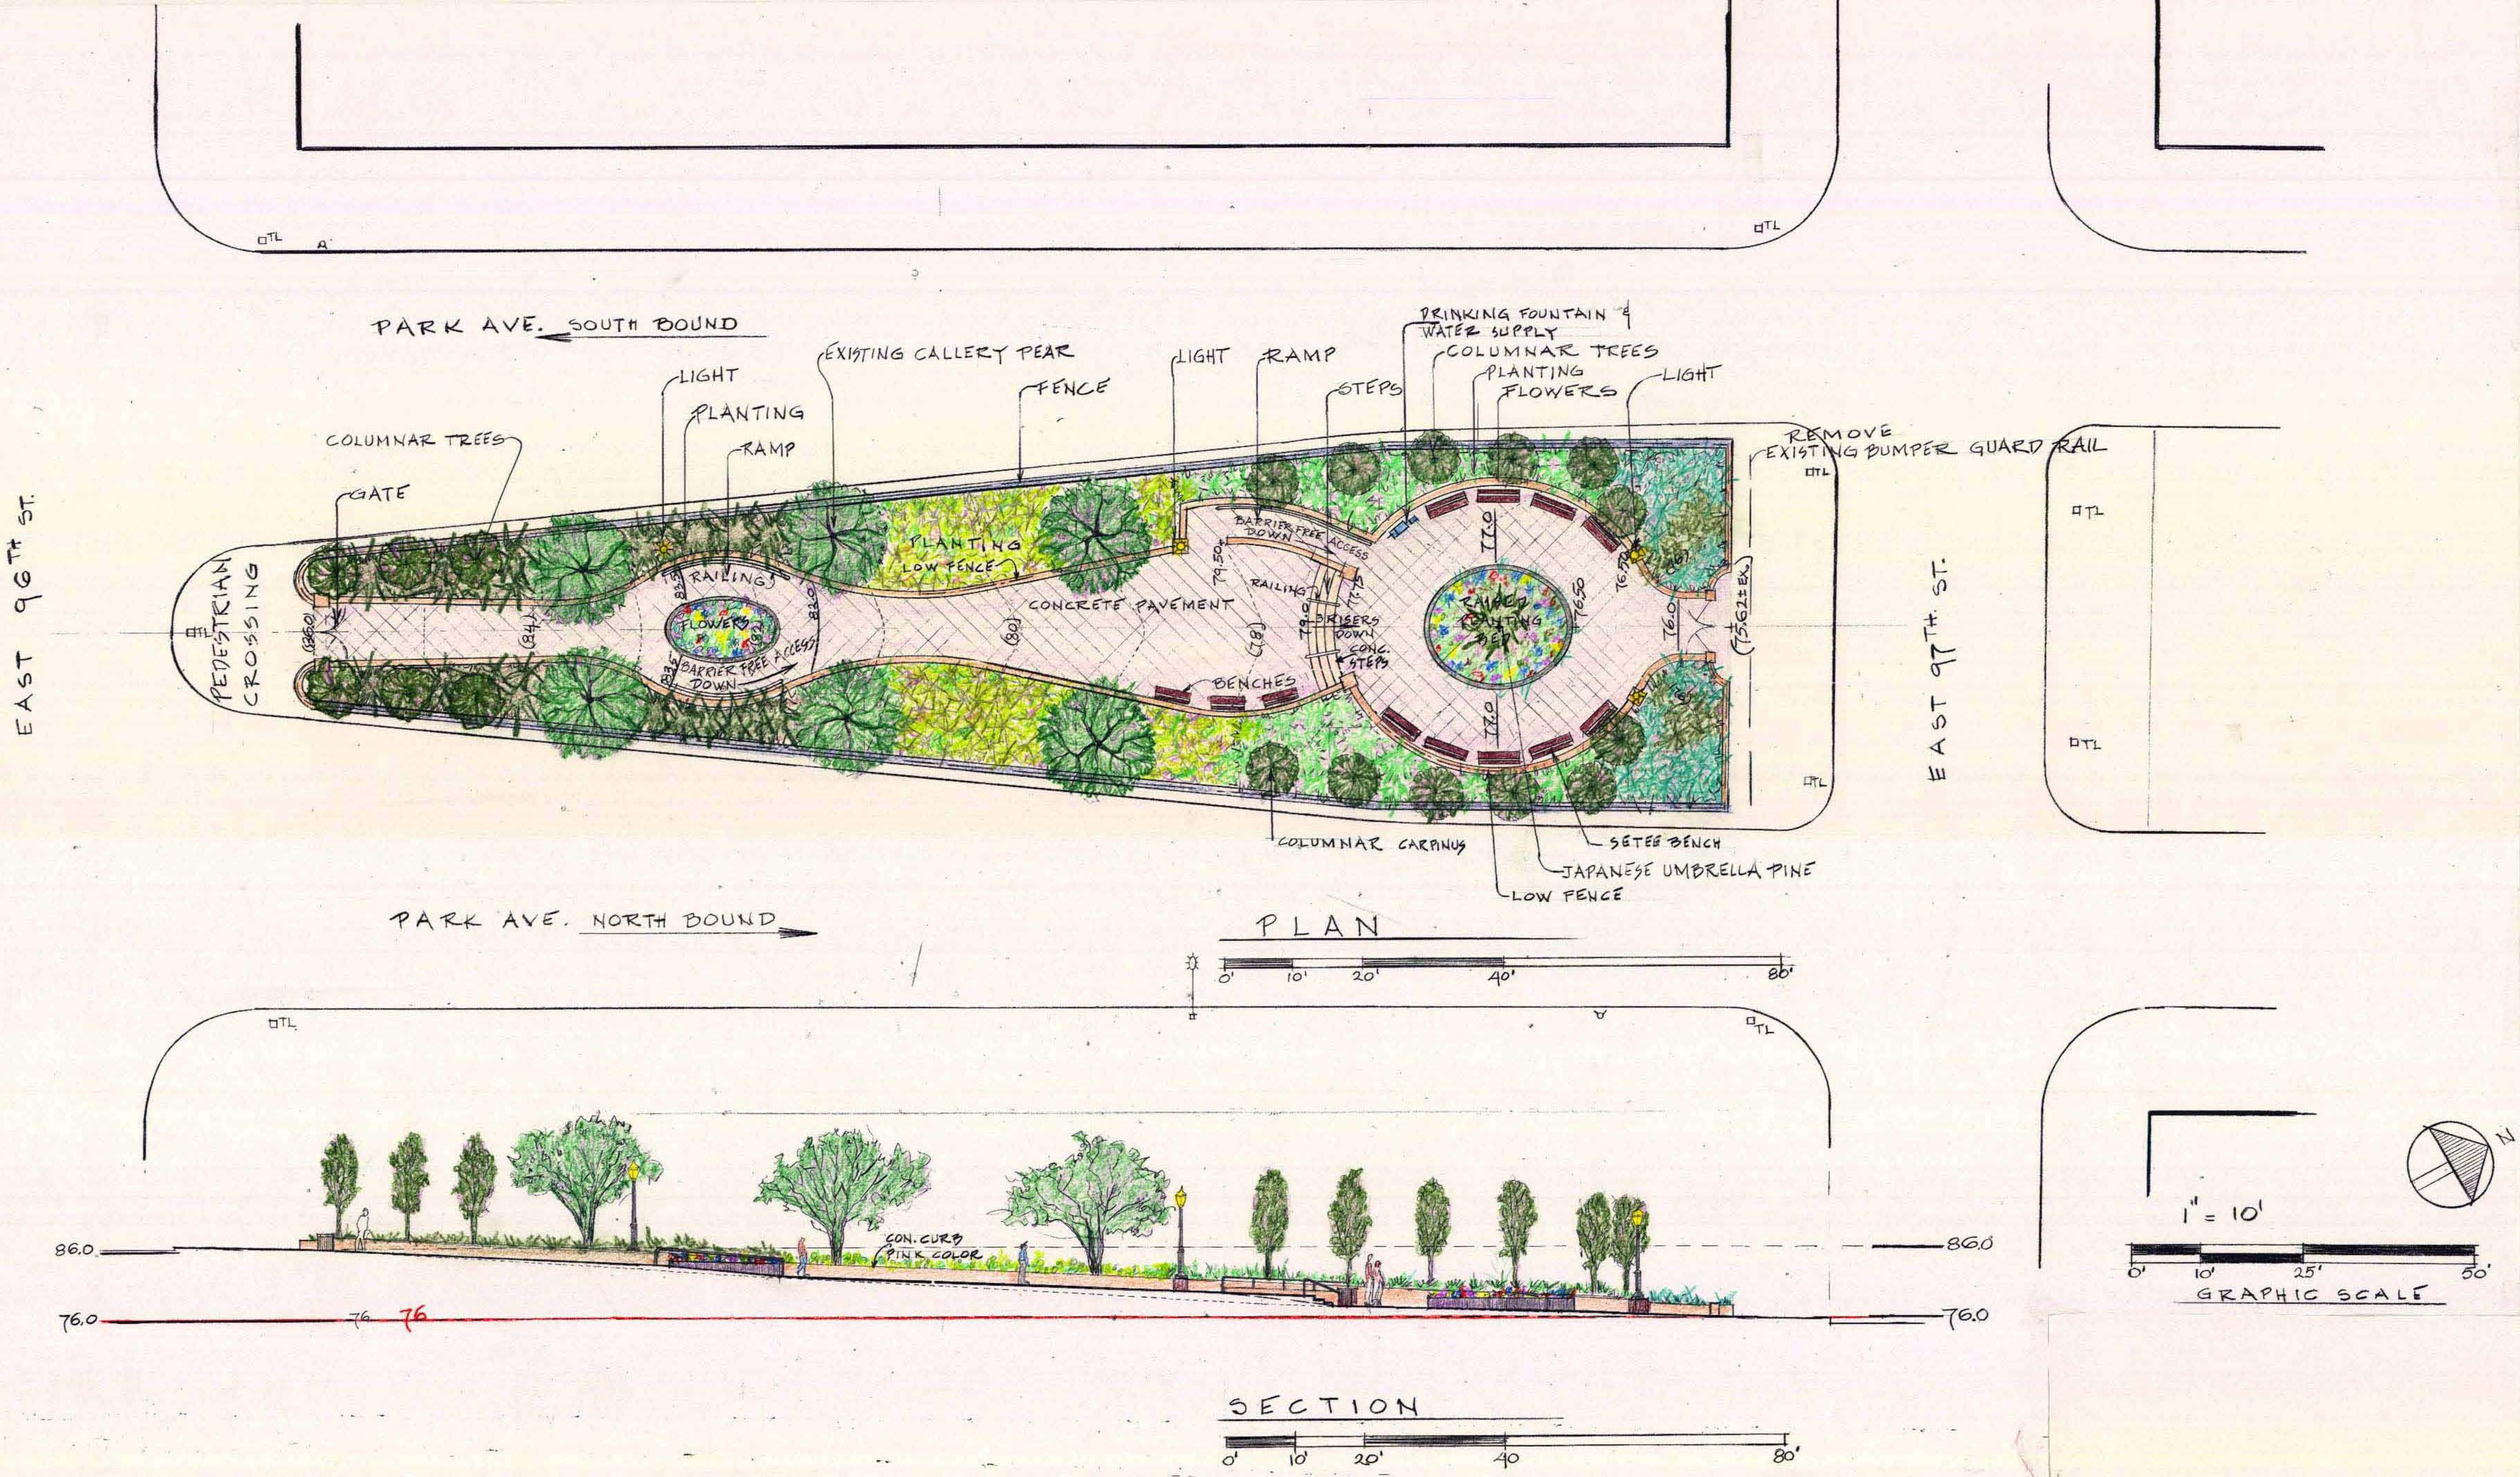

PARK AVENUE CENTER PLOT BETWEEN E 96th & E 97th STREETS

BOROUGH of MANHATTAN

SCHEMATIC DESIGN

OCT. 30, 03